



# COURTYARD HOUSE / V16 · A-A · EAST-WEST

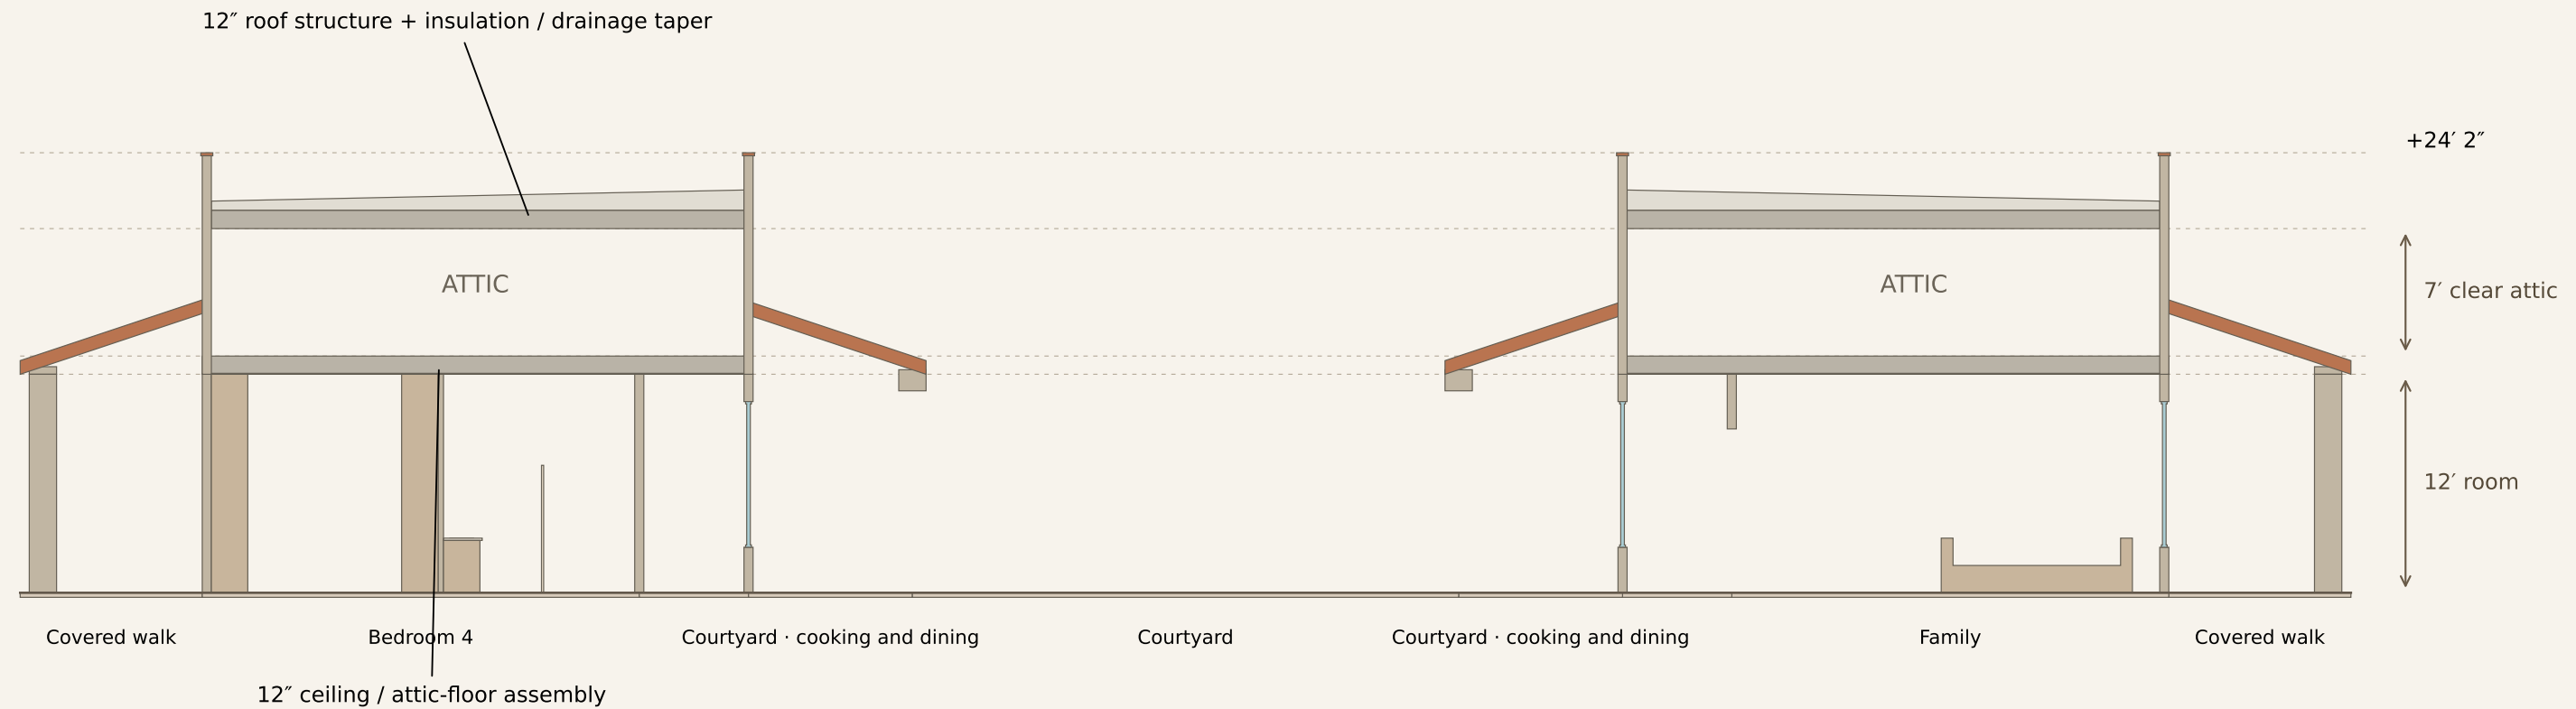

Cut at y = 60 ft · true scale in both directions · tile slopes 4:12 · main roof fall 0.25 in/ft

Planning assemblies: ceiling lining is included in the floor allowance. Structural depths, insulation, drainage and waterproofing require design.


# COURTYARD HOUSE / V16 · B-B · SOUTH-NORTH

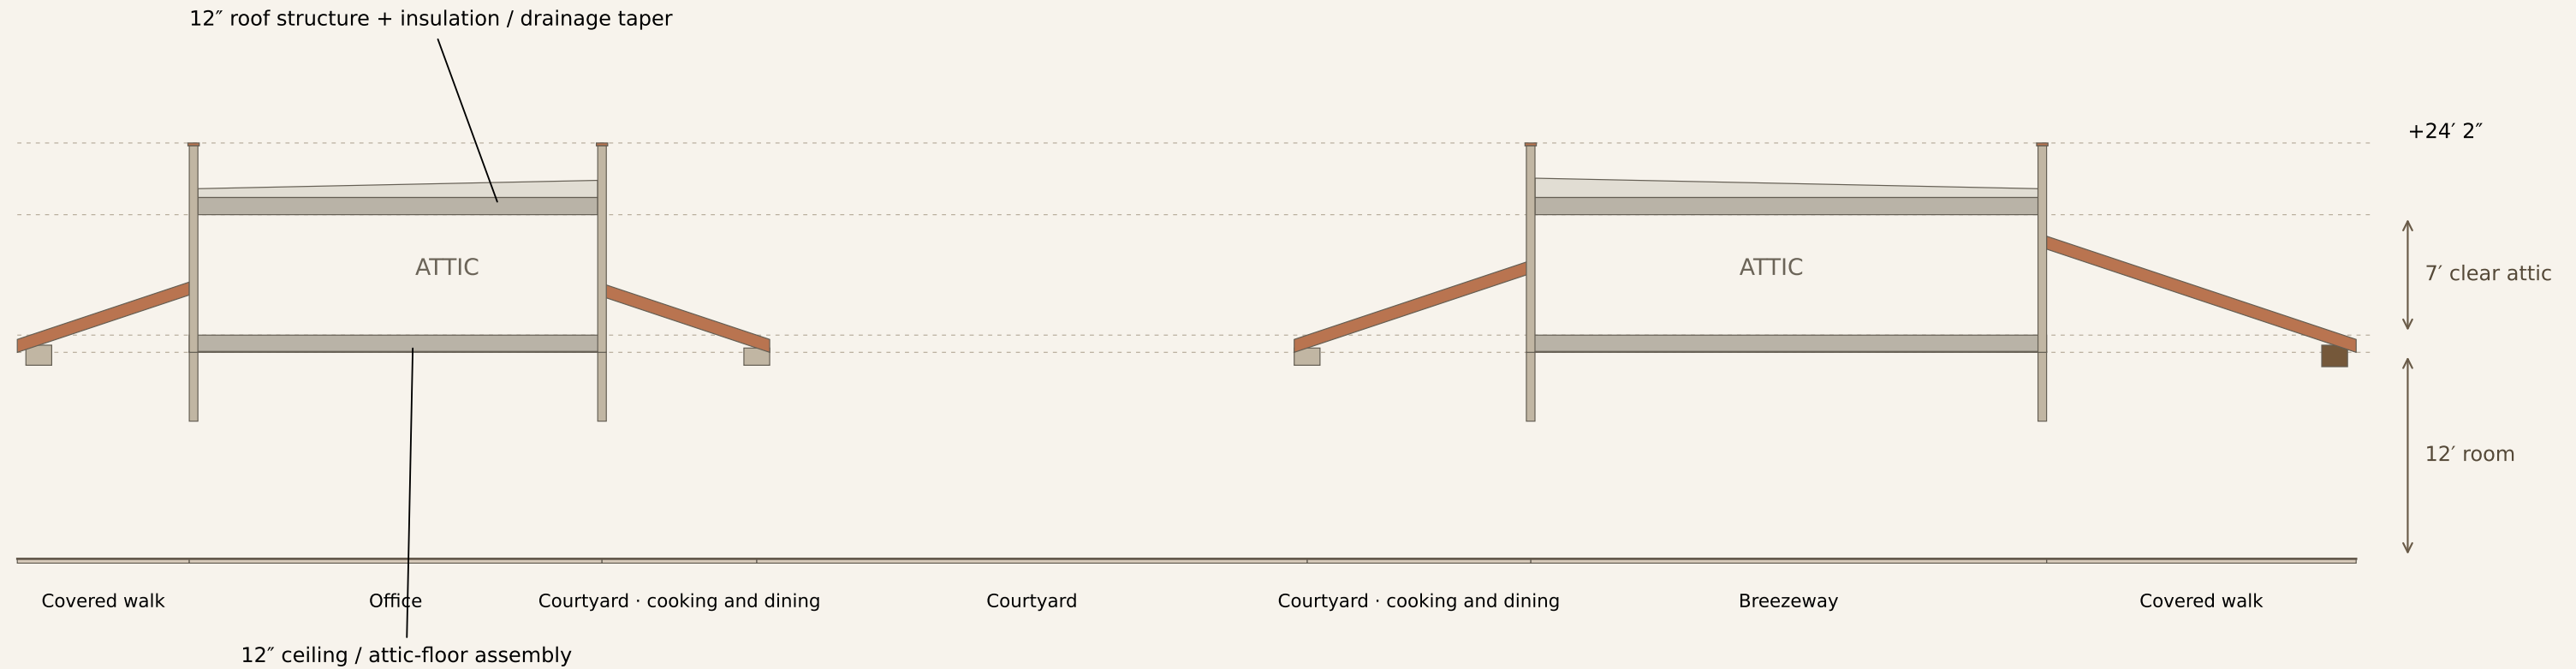

Cut at x = 54 ft · true scale in both directions · tile slopes 4:12 · main roof fall 0.25 in/ft

Planning assemblies: ceiling lining is included in the floor allowance. Structural depths, insulation, drainage and waterproofing require design.


# COURTYARD HOUSE / V16 · NORTH ELEVATION

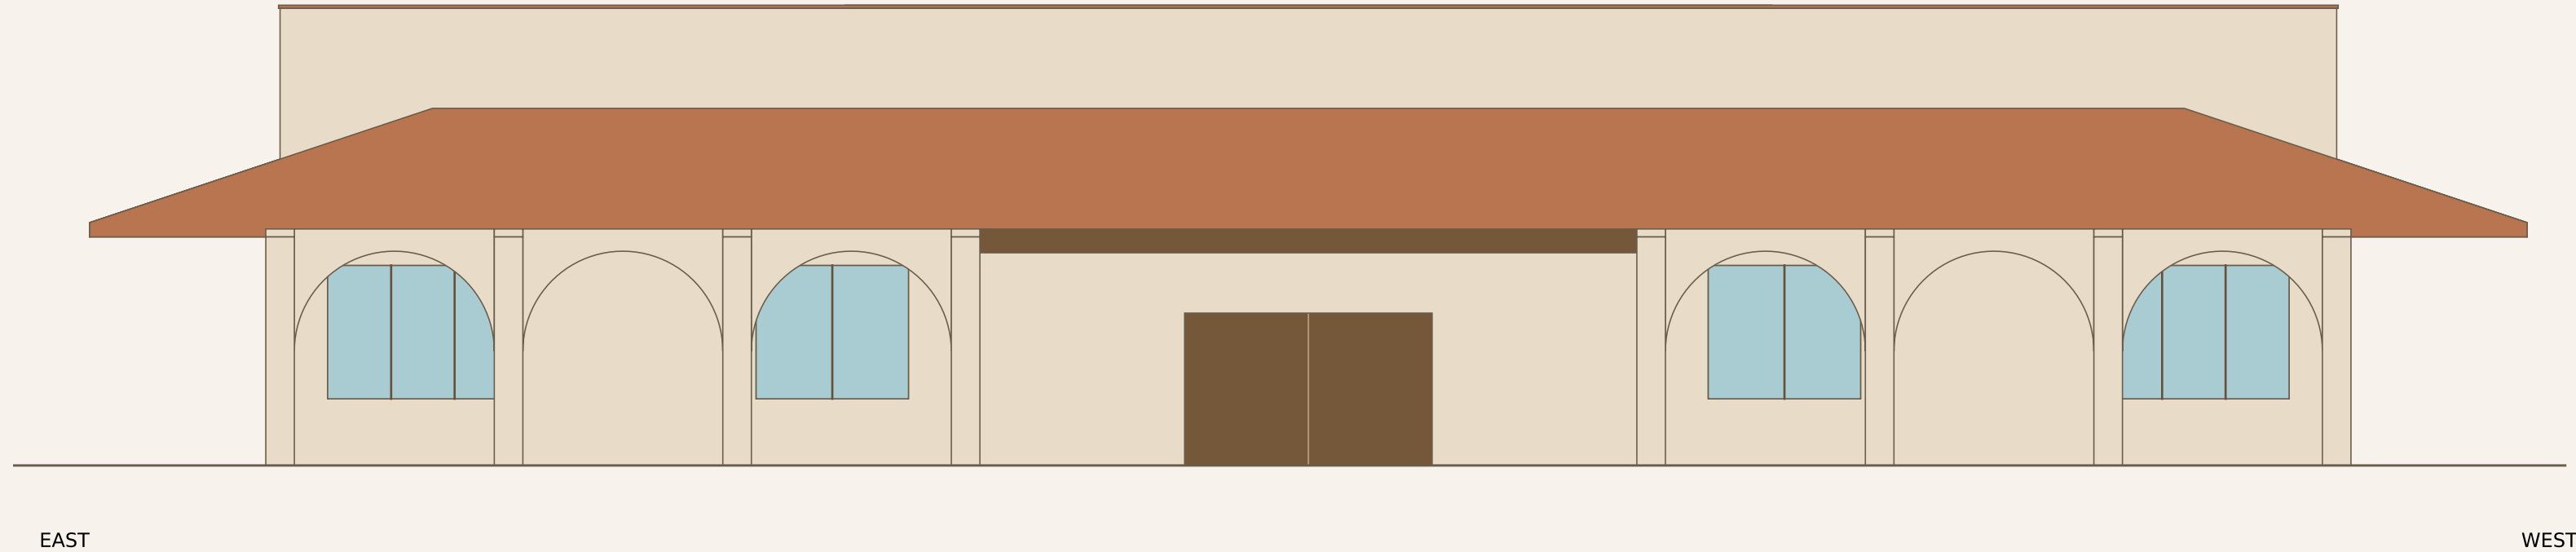

Cream stucco · clay tile covered walks · membrane main roof concealed behind parapets · doors shown closed for the elevation

Current model openings and supports. Roof supports, wide lintels, flashing, gutters and downpipes are schematic or unresolved.


# COURTYARD HOUSE / V16 · SOUTH ELEVATION

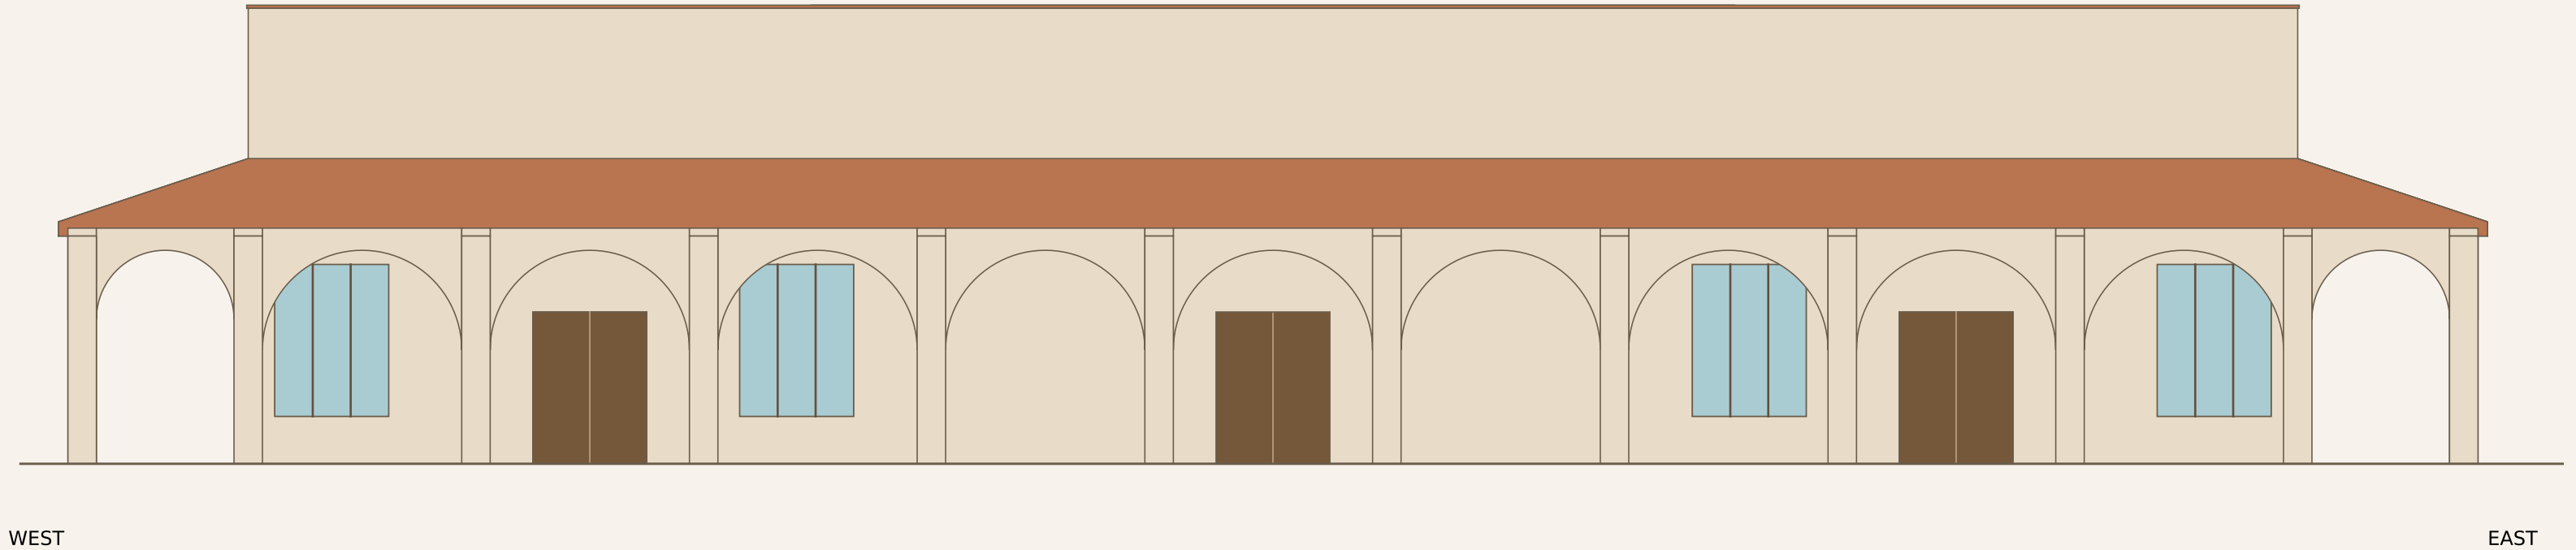

Cream stucco · clay tile covered walks · membrane main roof concealed behind parapets · doors shown closed for the elevation

Current model openings and supports. Roof supports, wide lintels, flashing, gutters and downpipes are schematic or unresolved.


# COURTYARD HOUSE / V16 · EAST ELEVATION

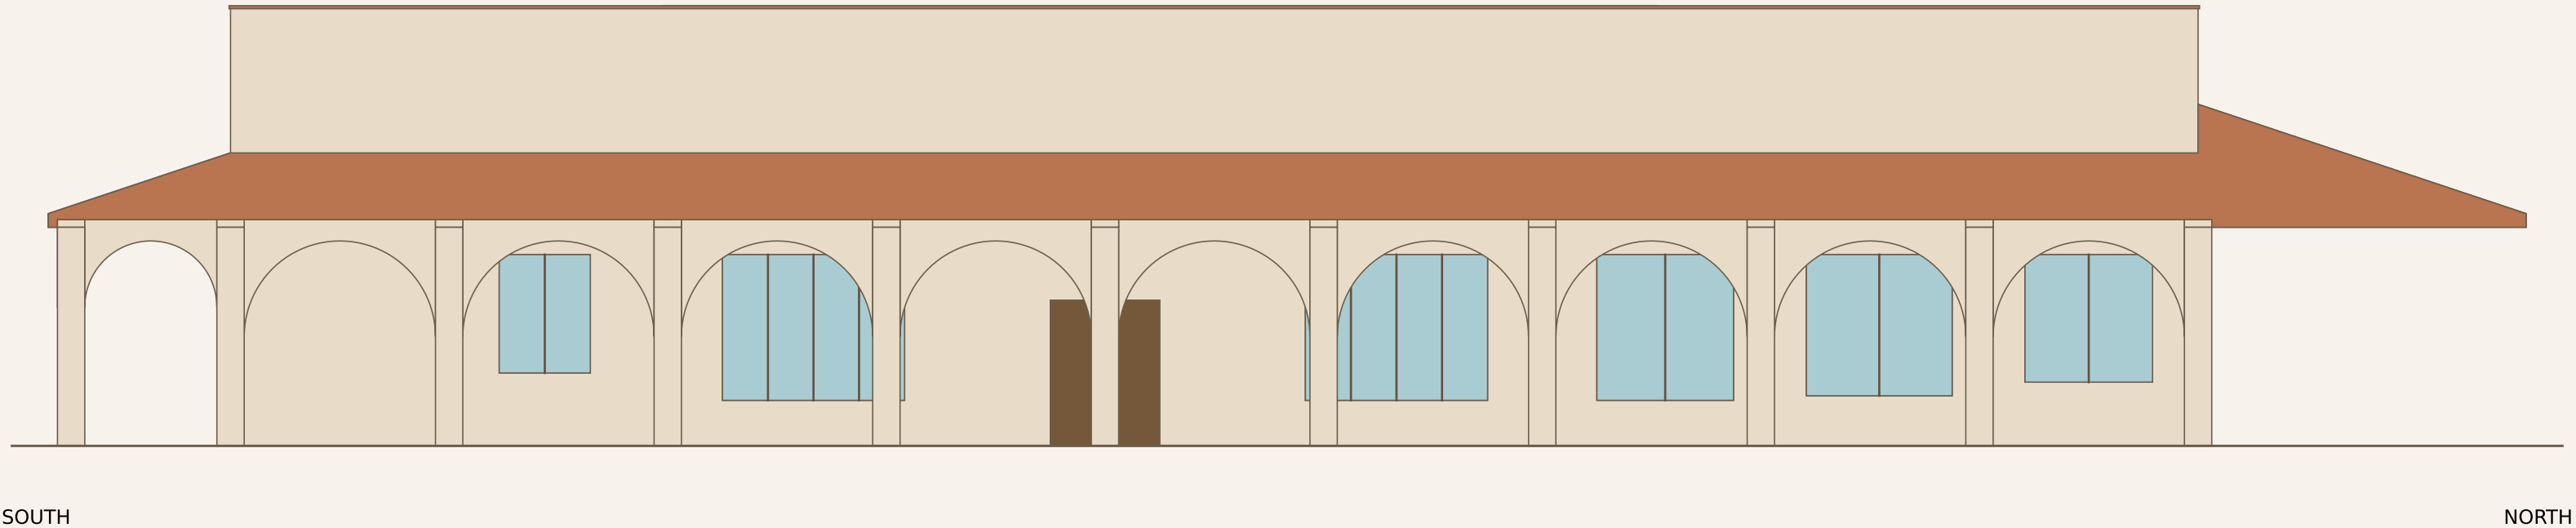

Cream stucco · clay tile covered walks · membrane main roof concealed behind parapets · doors shown closed for the elevation

Current model openings and supports. Roof supports, wide lintels, flashing, gutters and downpipes are schematic or unresolved.


# COURTYARD HOUSE / V16 · WEST ELEVATION

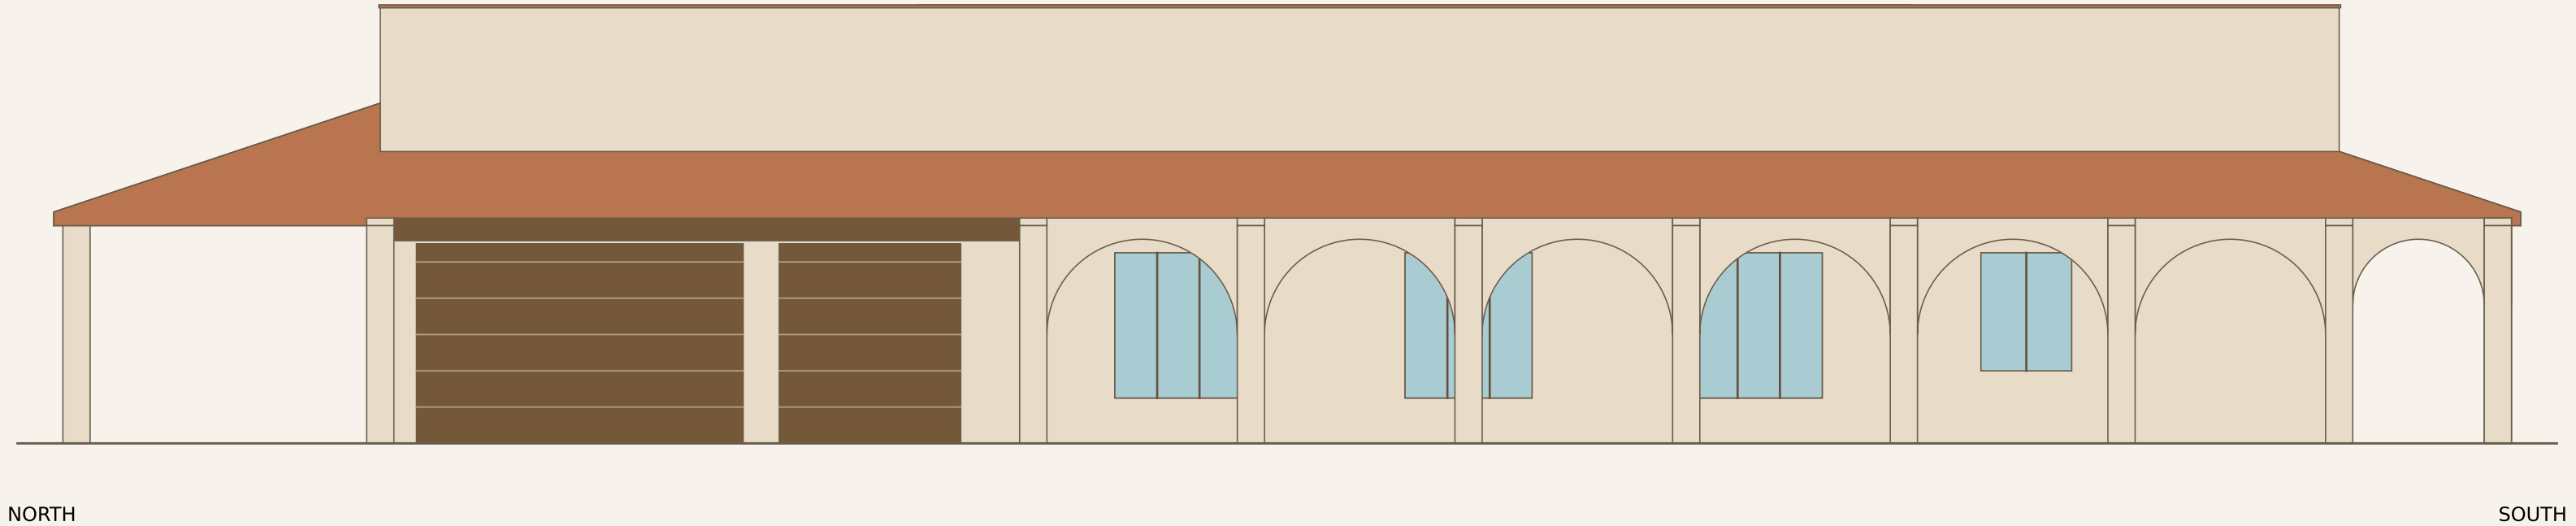

Cream stucco · clay tile covered walks · membrane main roof concealed behind parapets · doors shown closed for the elevation

Current model openings and supports. Roof supports, wide lintels, flashing, gutters and downpipes are schematic or unresolved.


COURTYARD HOUSE / V16 · ROOF PLAN

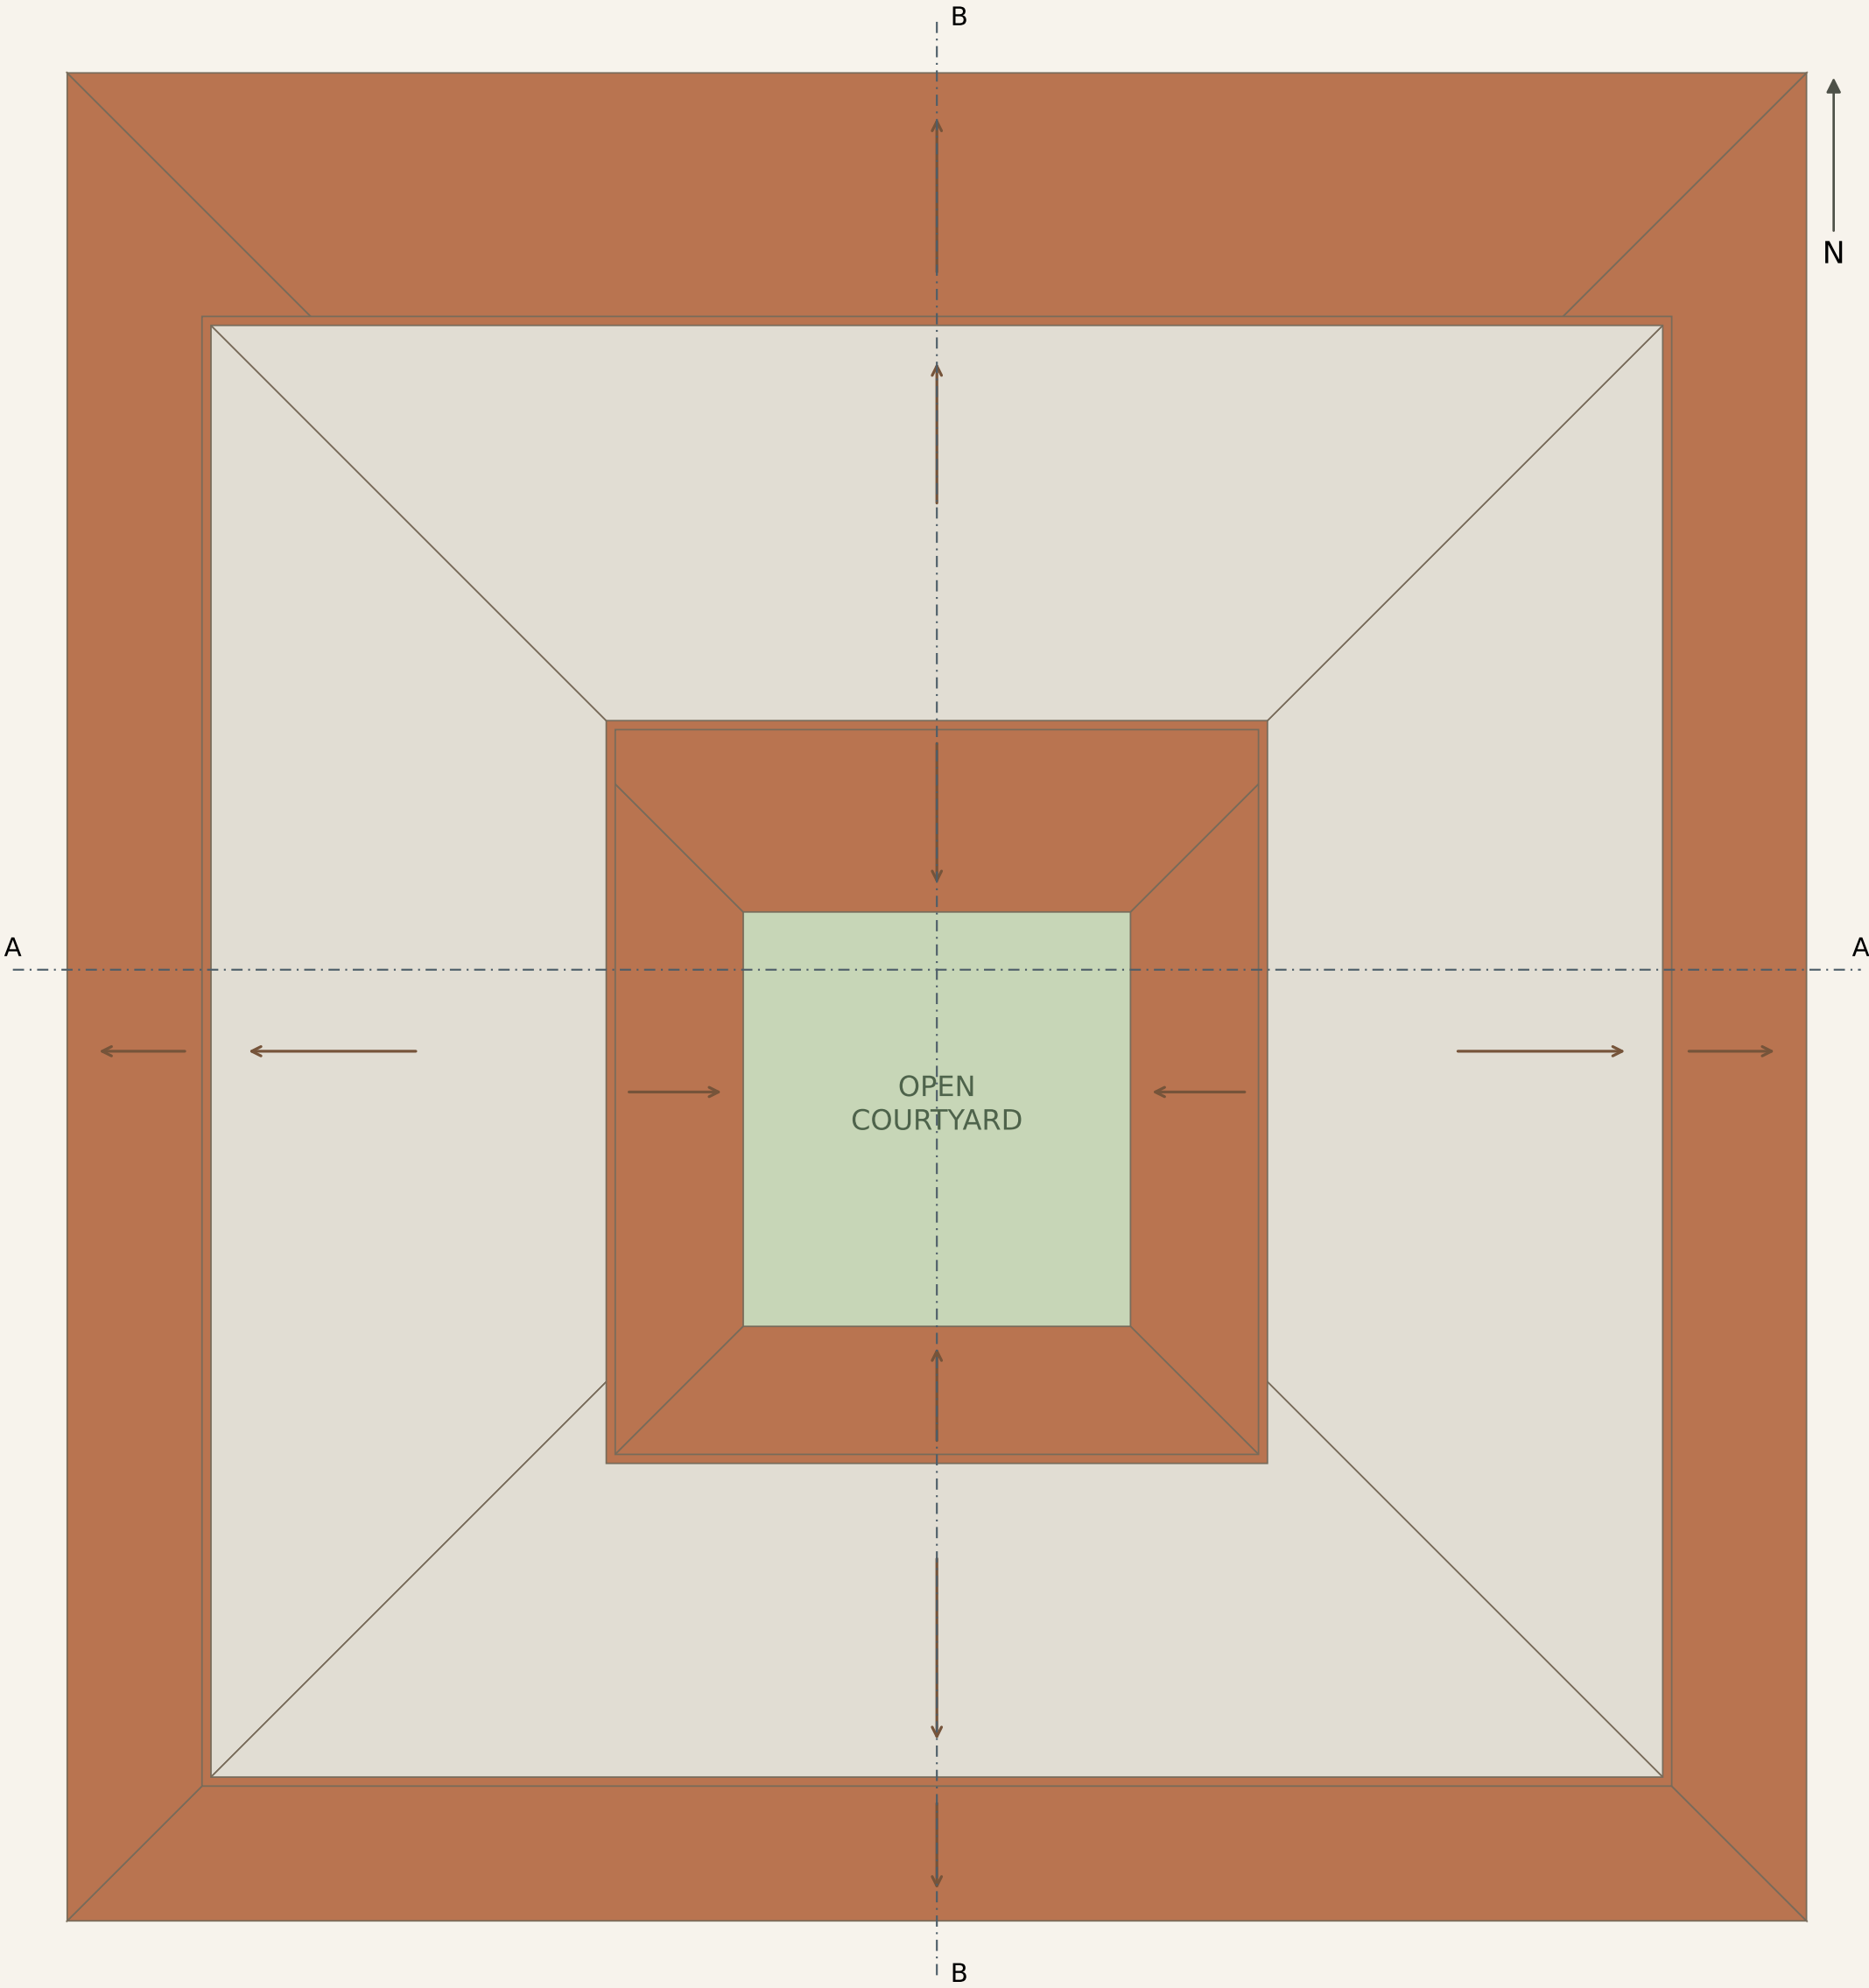

CLAY TILE 4:12 / MAIN MEMBRANE 0.25 in/ft / arrows show fall

Drainage concept only: perimeter collectors, scuppers, overflows, courtyard valleys and closed leaders remain to be detailed.  
No HVAC wells, roof-access hatch or solar array have been positioned.

COURTYARD HOUSE / V16 · ROOF PLAN · ROOM OUTLINES

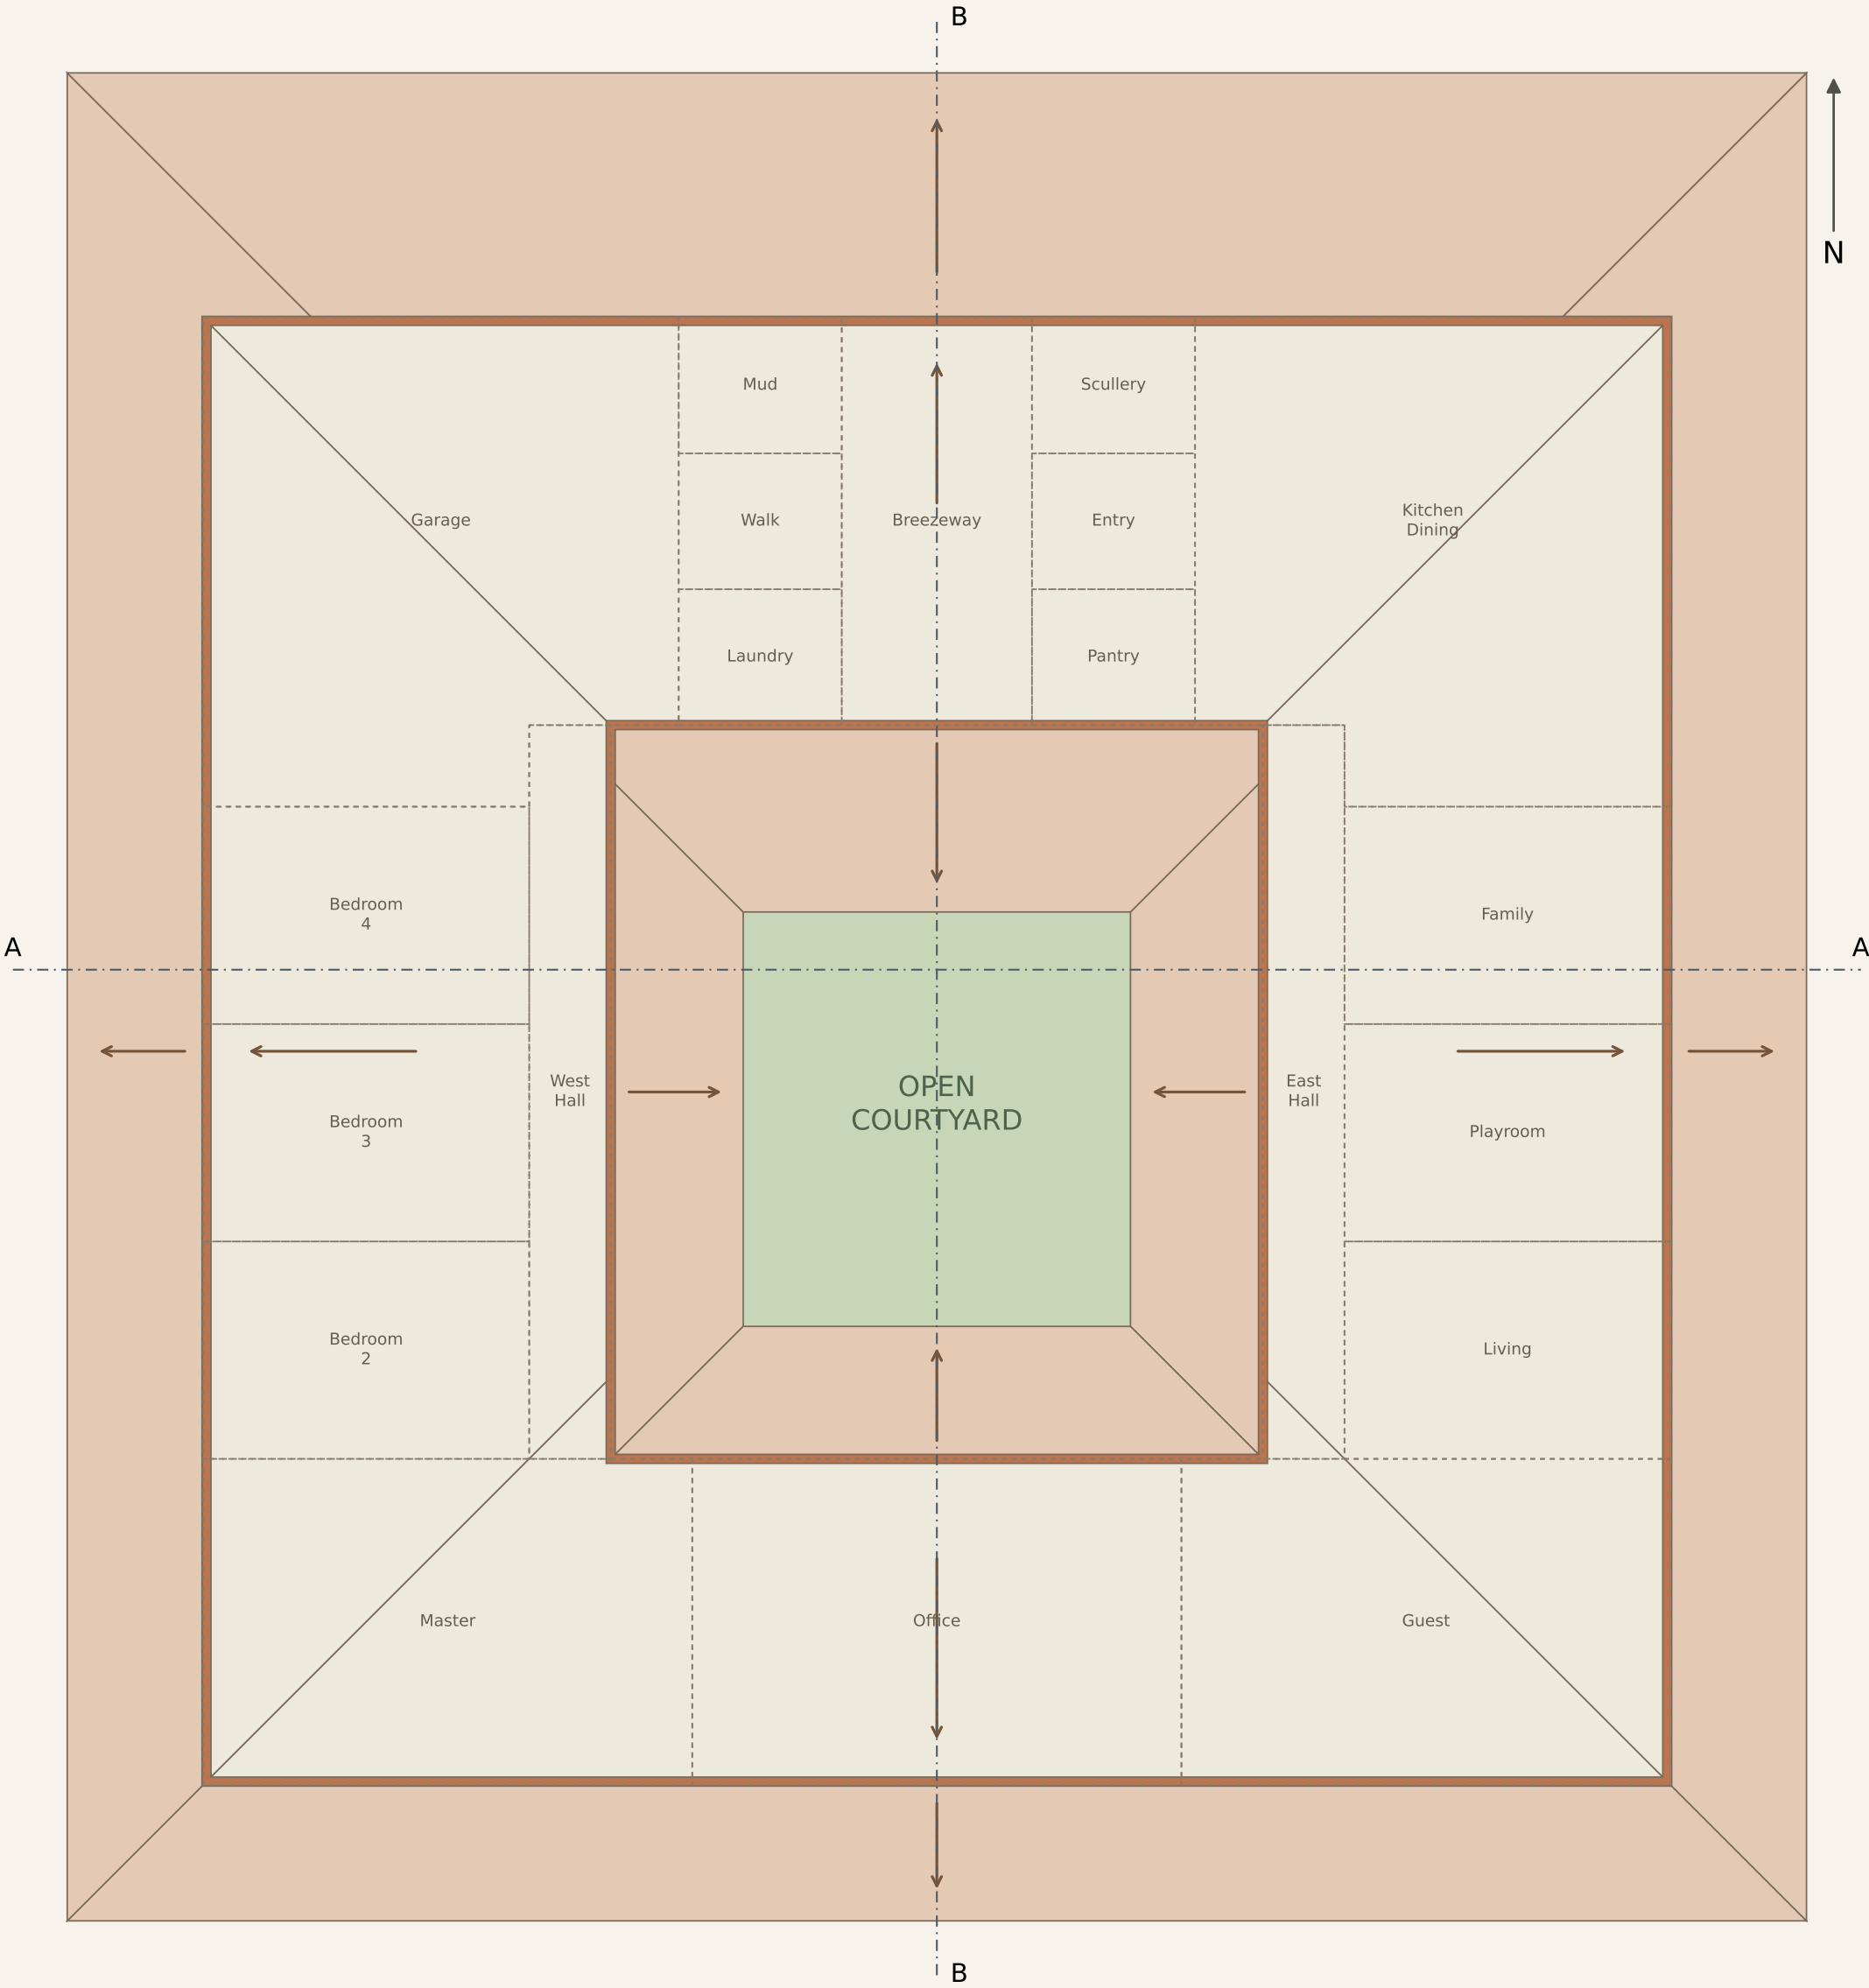

CLAY TILE 4:12 / MAIN MEMBRANE 0.25 in/ft / arrows show fall

Drainage concept only: perimeter collectors, scuppers, overflows, courtyard valleys and closed leaders remain to be detailed.  
No HVAC wells, roof-access hatch or solar array have been positioned.