


COURTYARD HOUSE / V16 · SITE PLAN

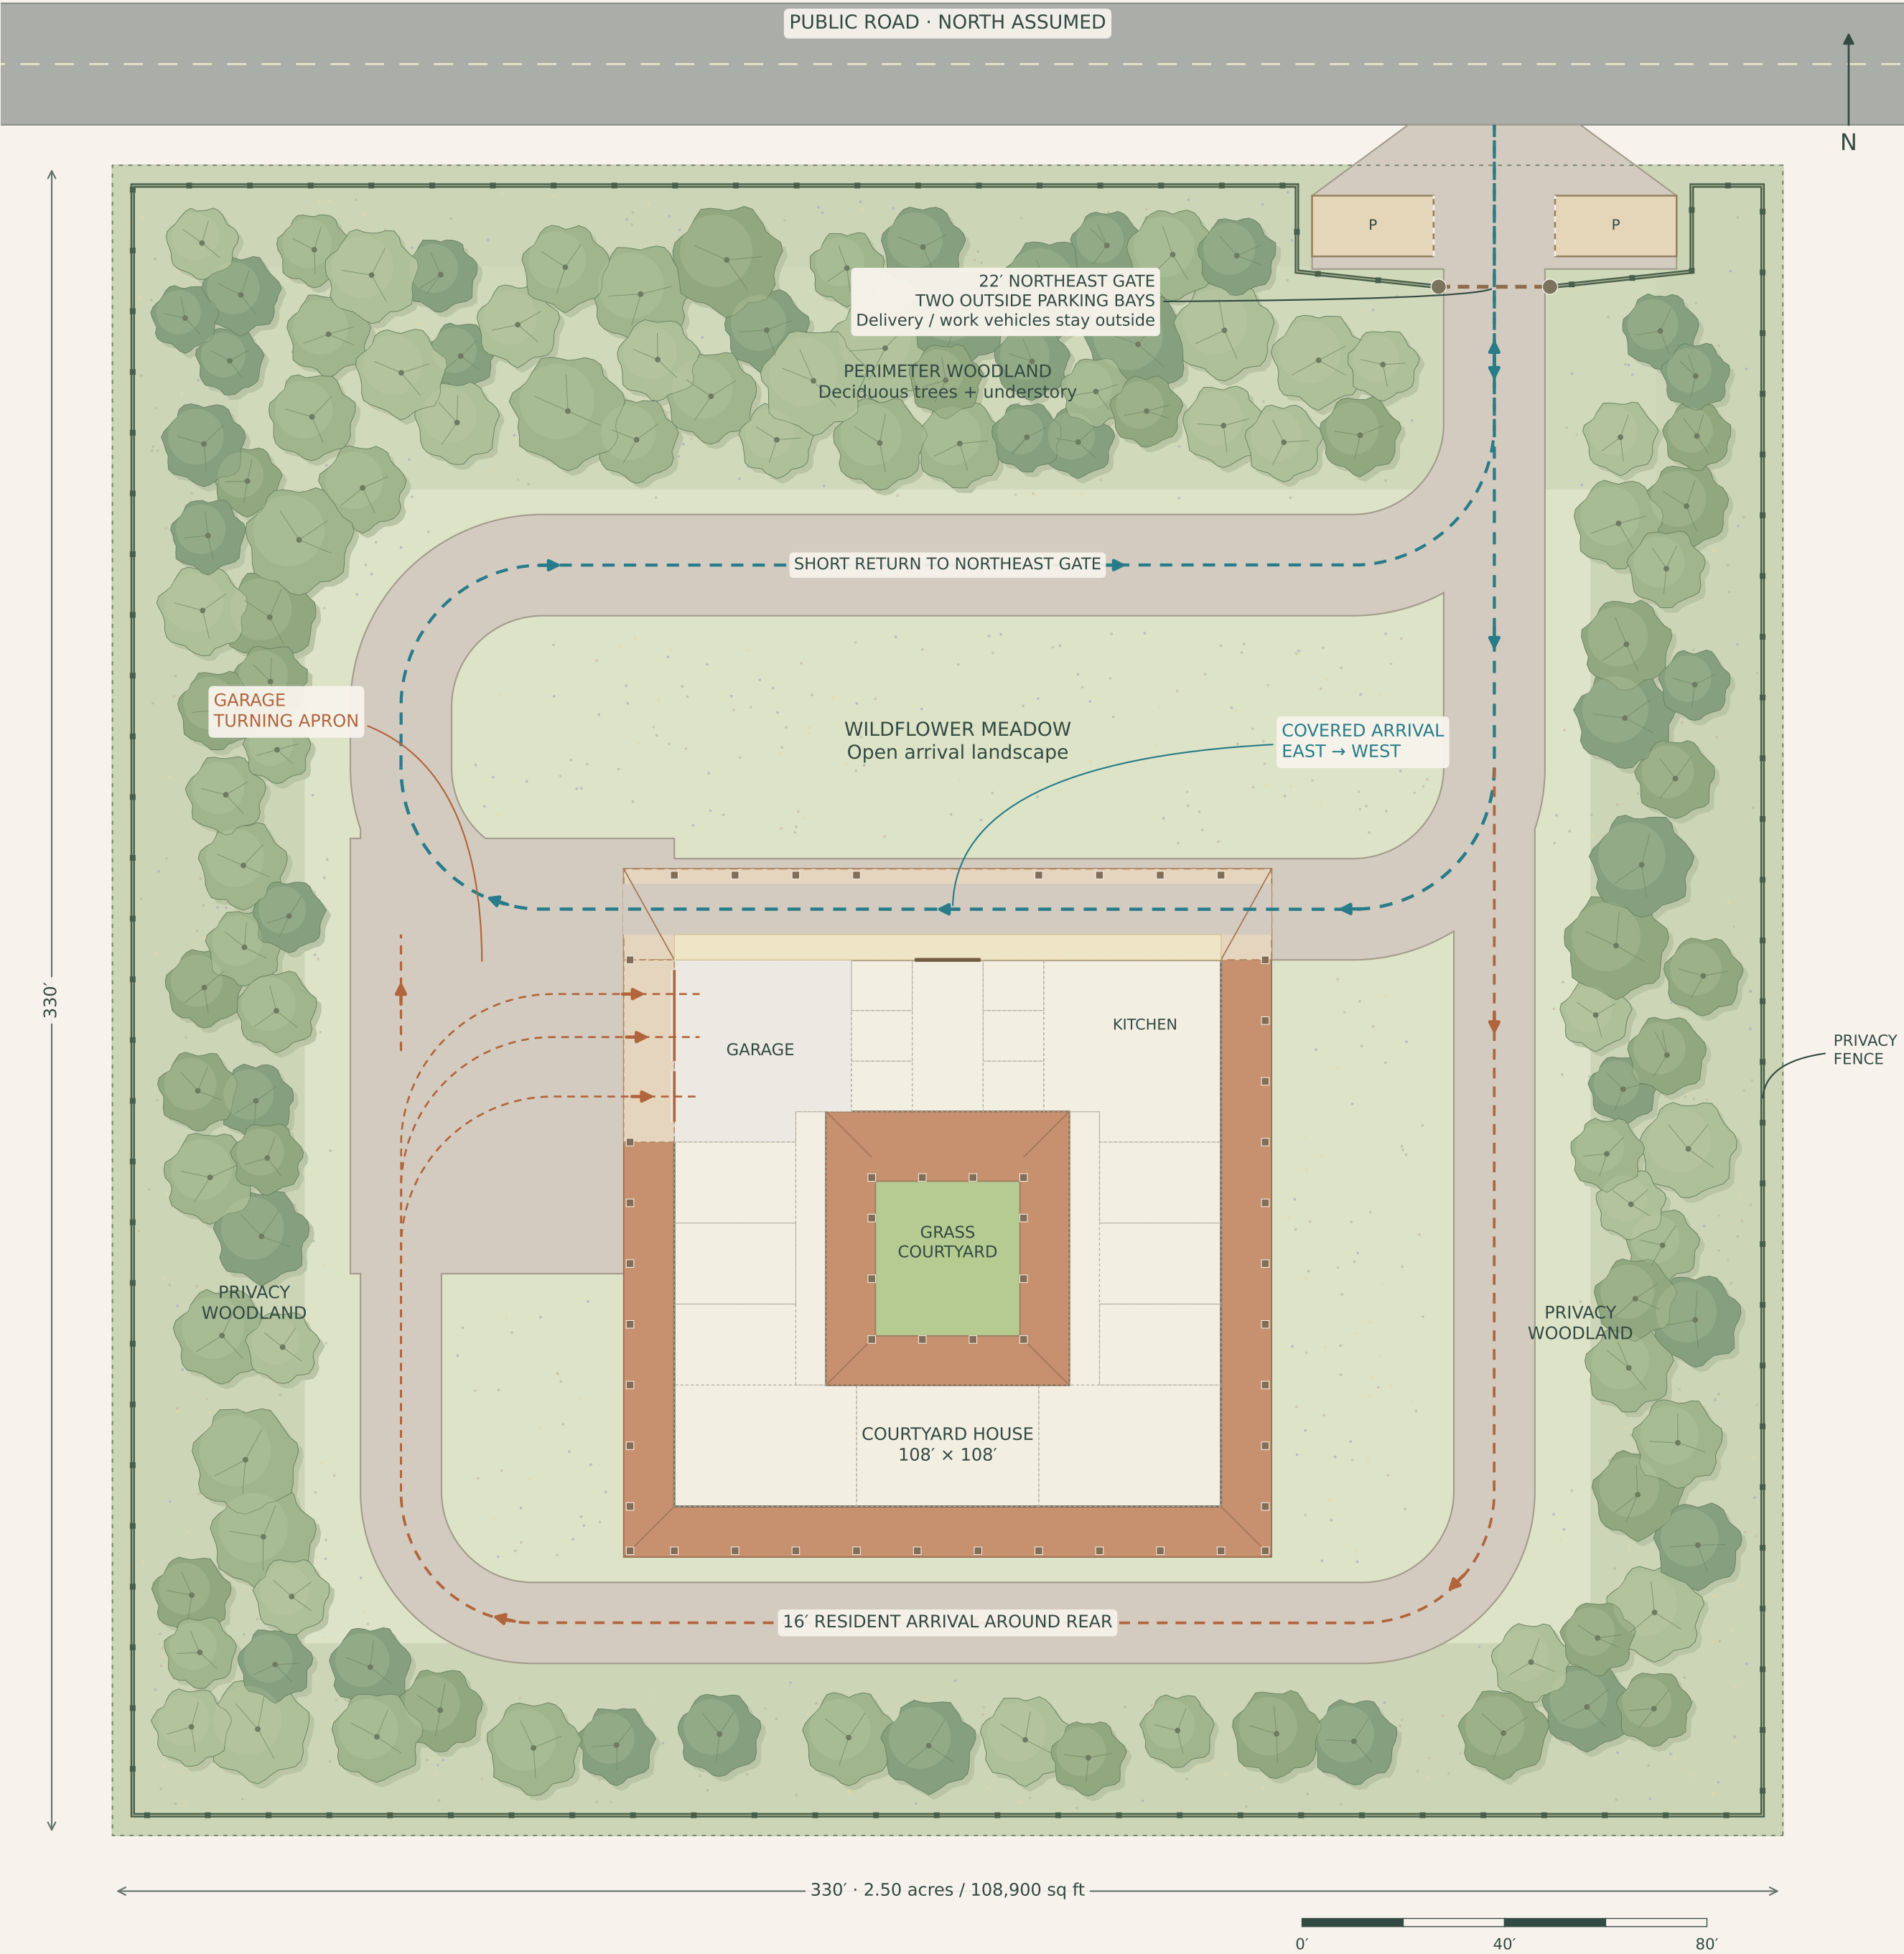

1 REARWARD HOUSE POSITION

The provisional 2½-acre lot keeps a deep wooded front garden. A solid fence reinforces perimeter privacy.


2 OUTSIDE-GATE PARKING

Two 12 × 24 ft spaces flank the entrance. Delivery and work vehicles stop outside; residents and admitted visitors continue through the gate.

3 ARRIVE AROUND THE HOUSE

Residents use the east and rear drive to reach the west garage. Departure takes the shorter return across the front meadow.

COURTYARD HOUSE / V16 · ENTRANCE & OUTSIDE PARKING

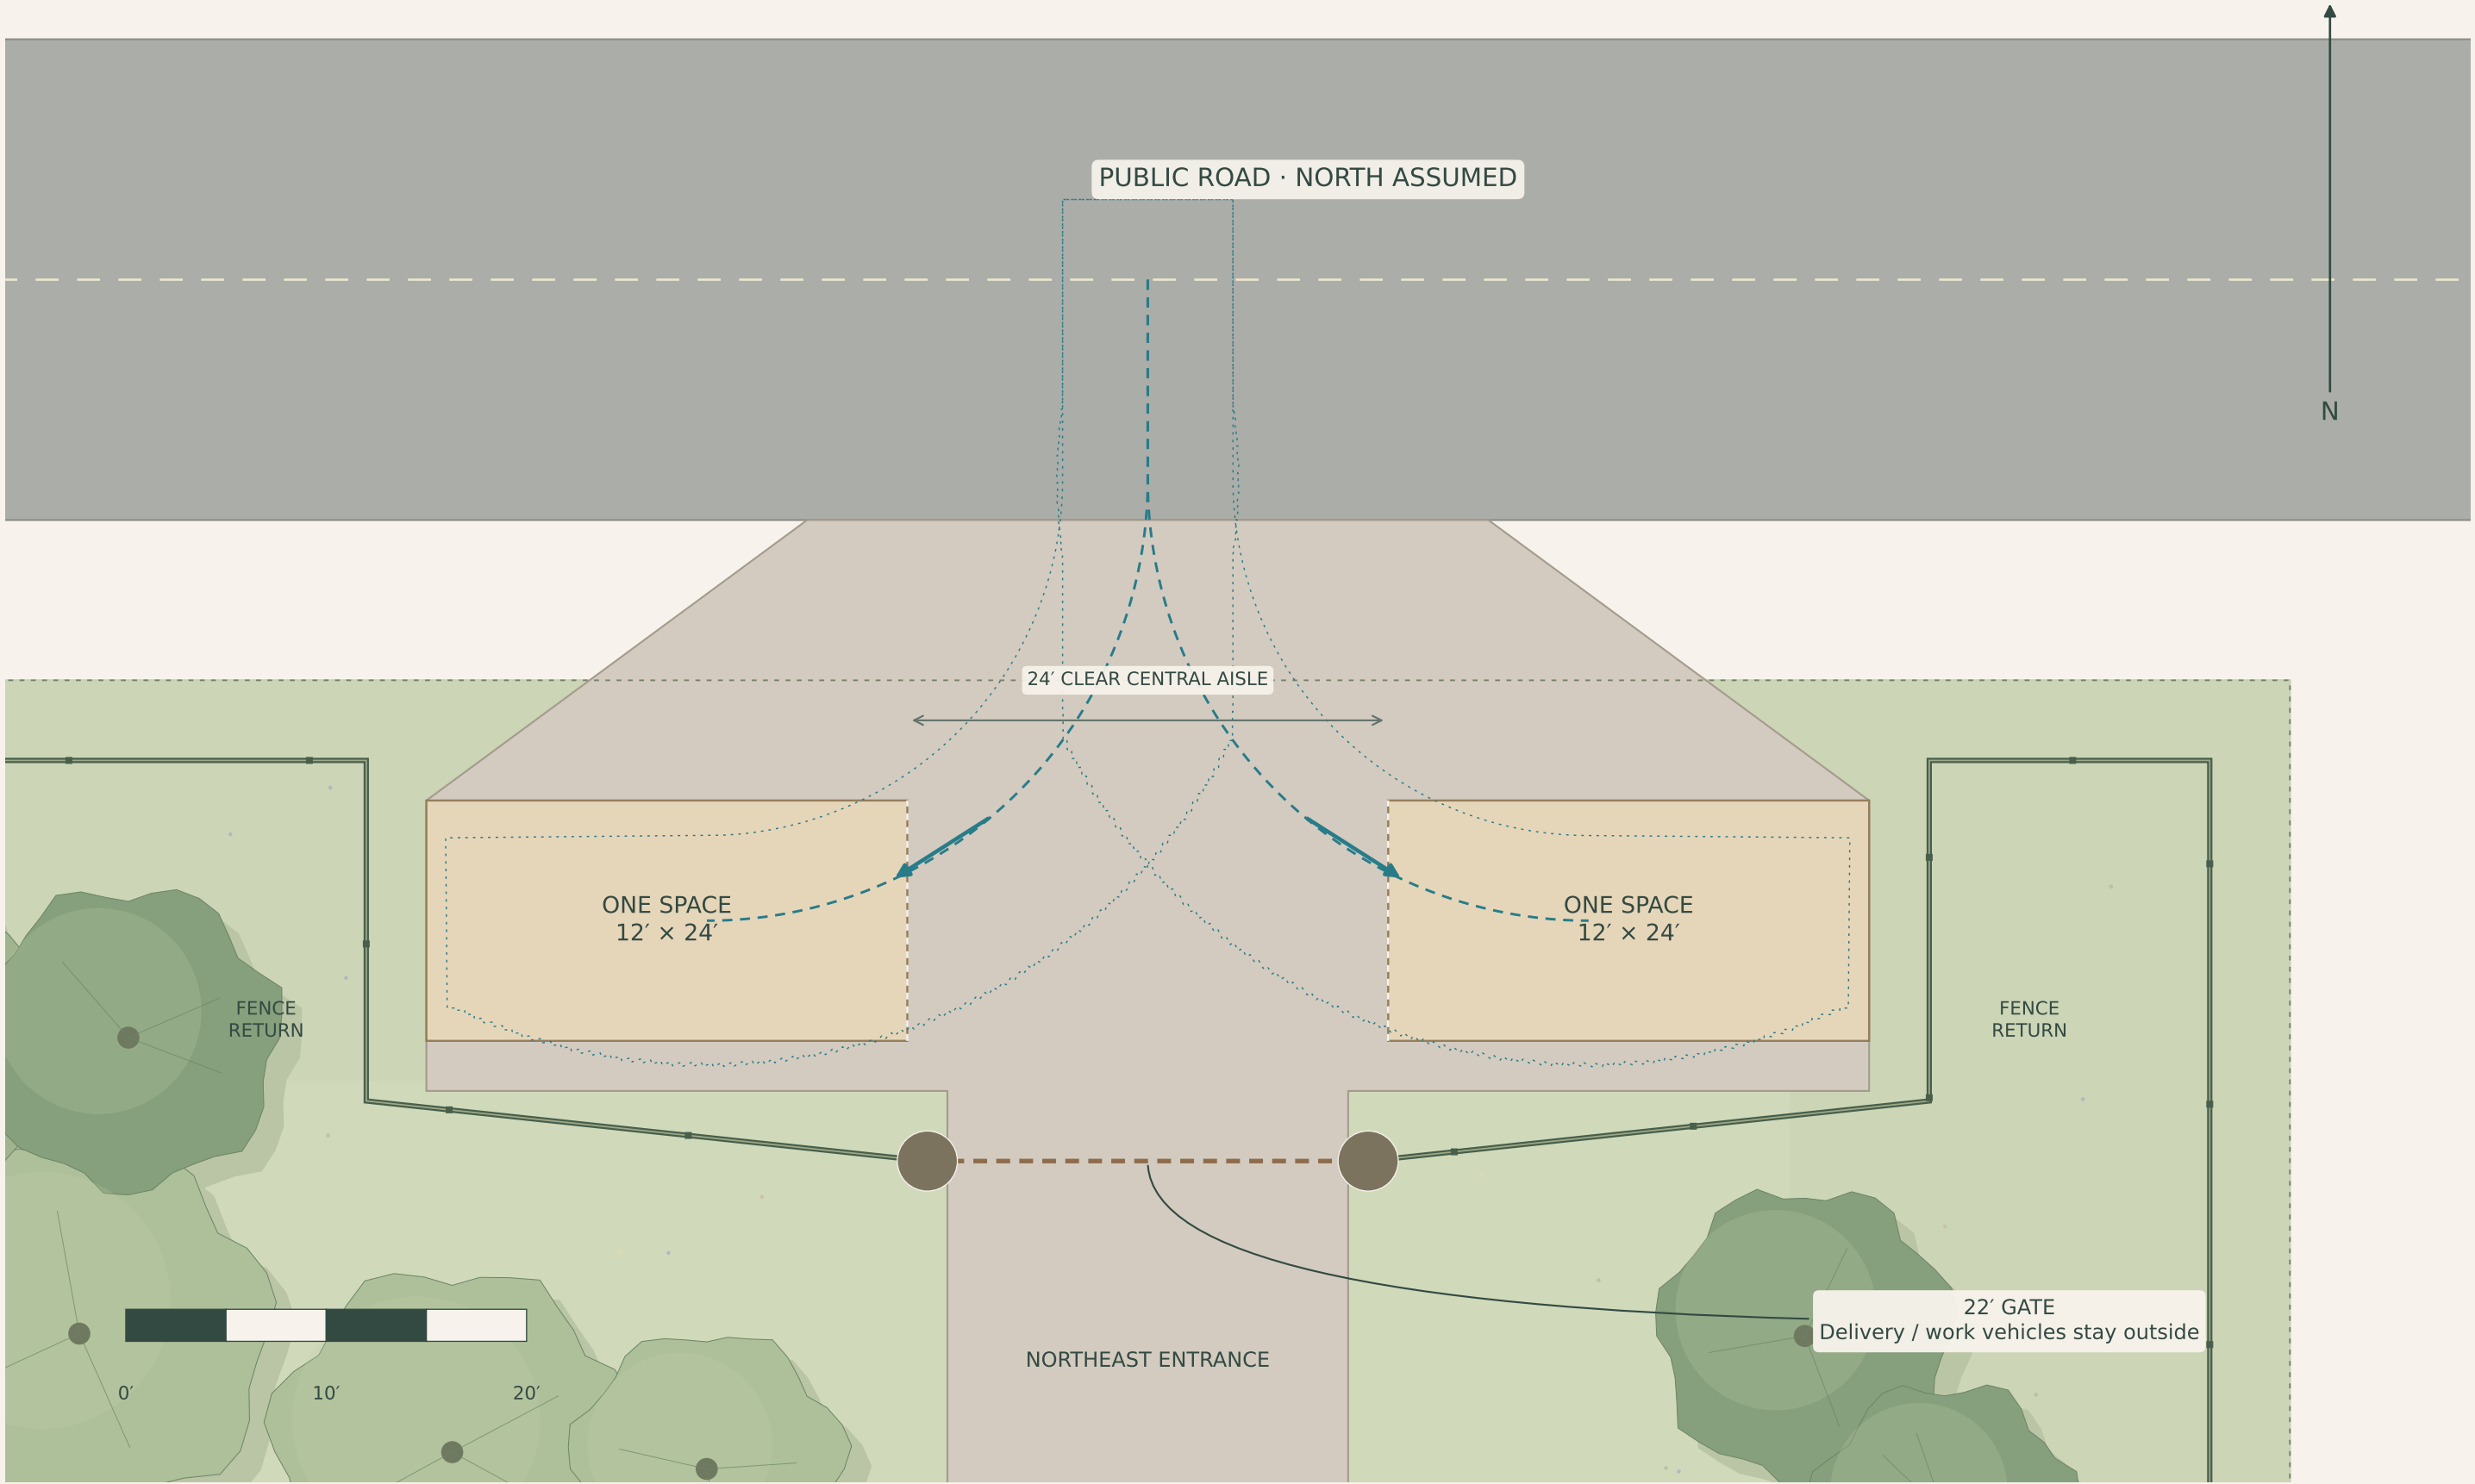

1 TWO OUTSIDE SPACES

One 12 x 24 ft planning bay on each side of the entrance, outside the gate and security fence but within the assumed parcel.


2 DELIVERY / WORK PARKING

Delivery vehicles, work trucks and other service vehicles remain outside. Keep the central approach clear for residents and admitted visitors.

3 SHARED FORECOURT

Fine dashes show minivan approach envelopes with the gate closed. Actual truck sizes, reversing and the road connection need further design.

COURTYARD HOUSE / V16 · GARAGE & COVERED ARRIVAL

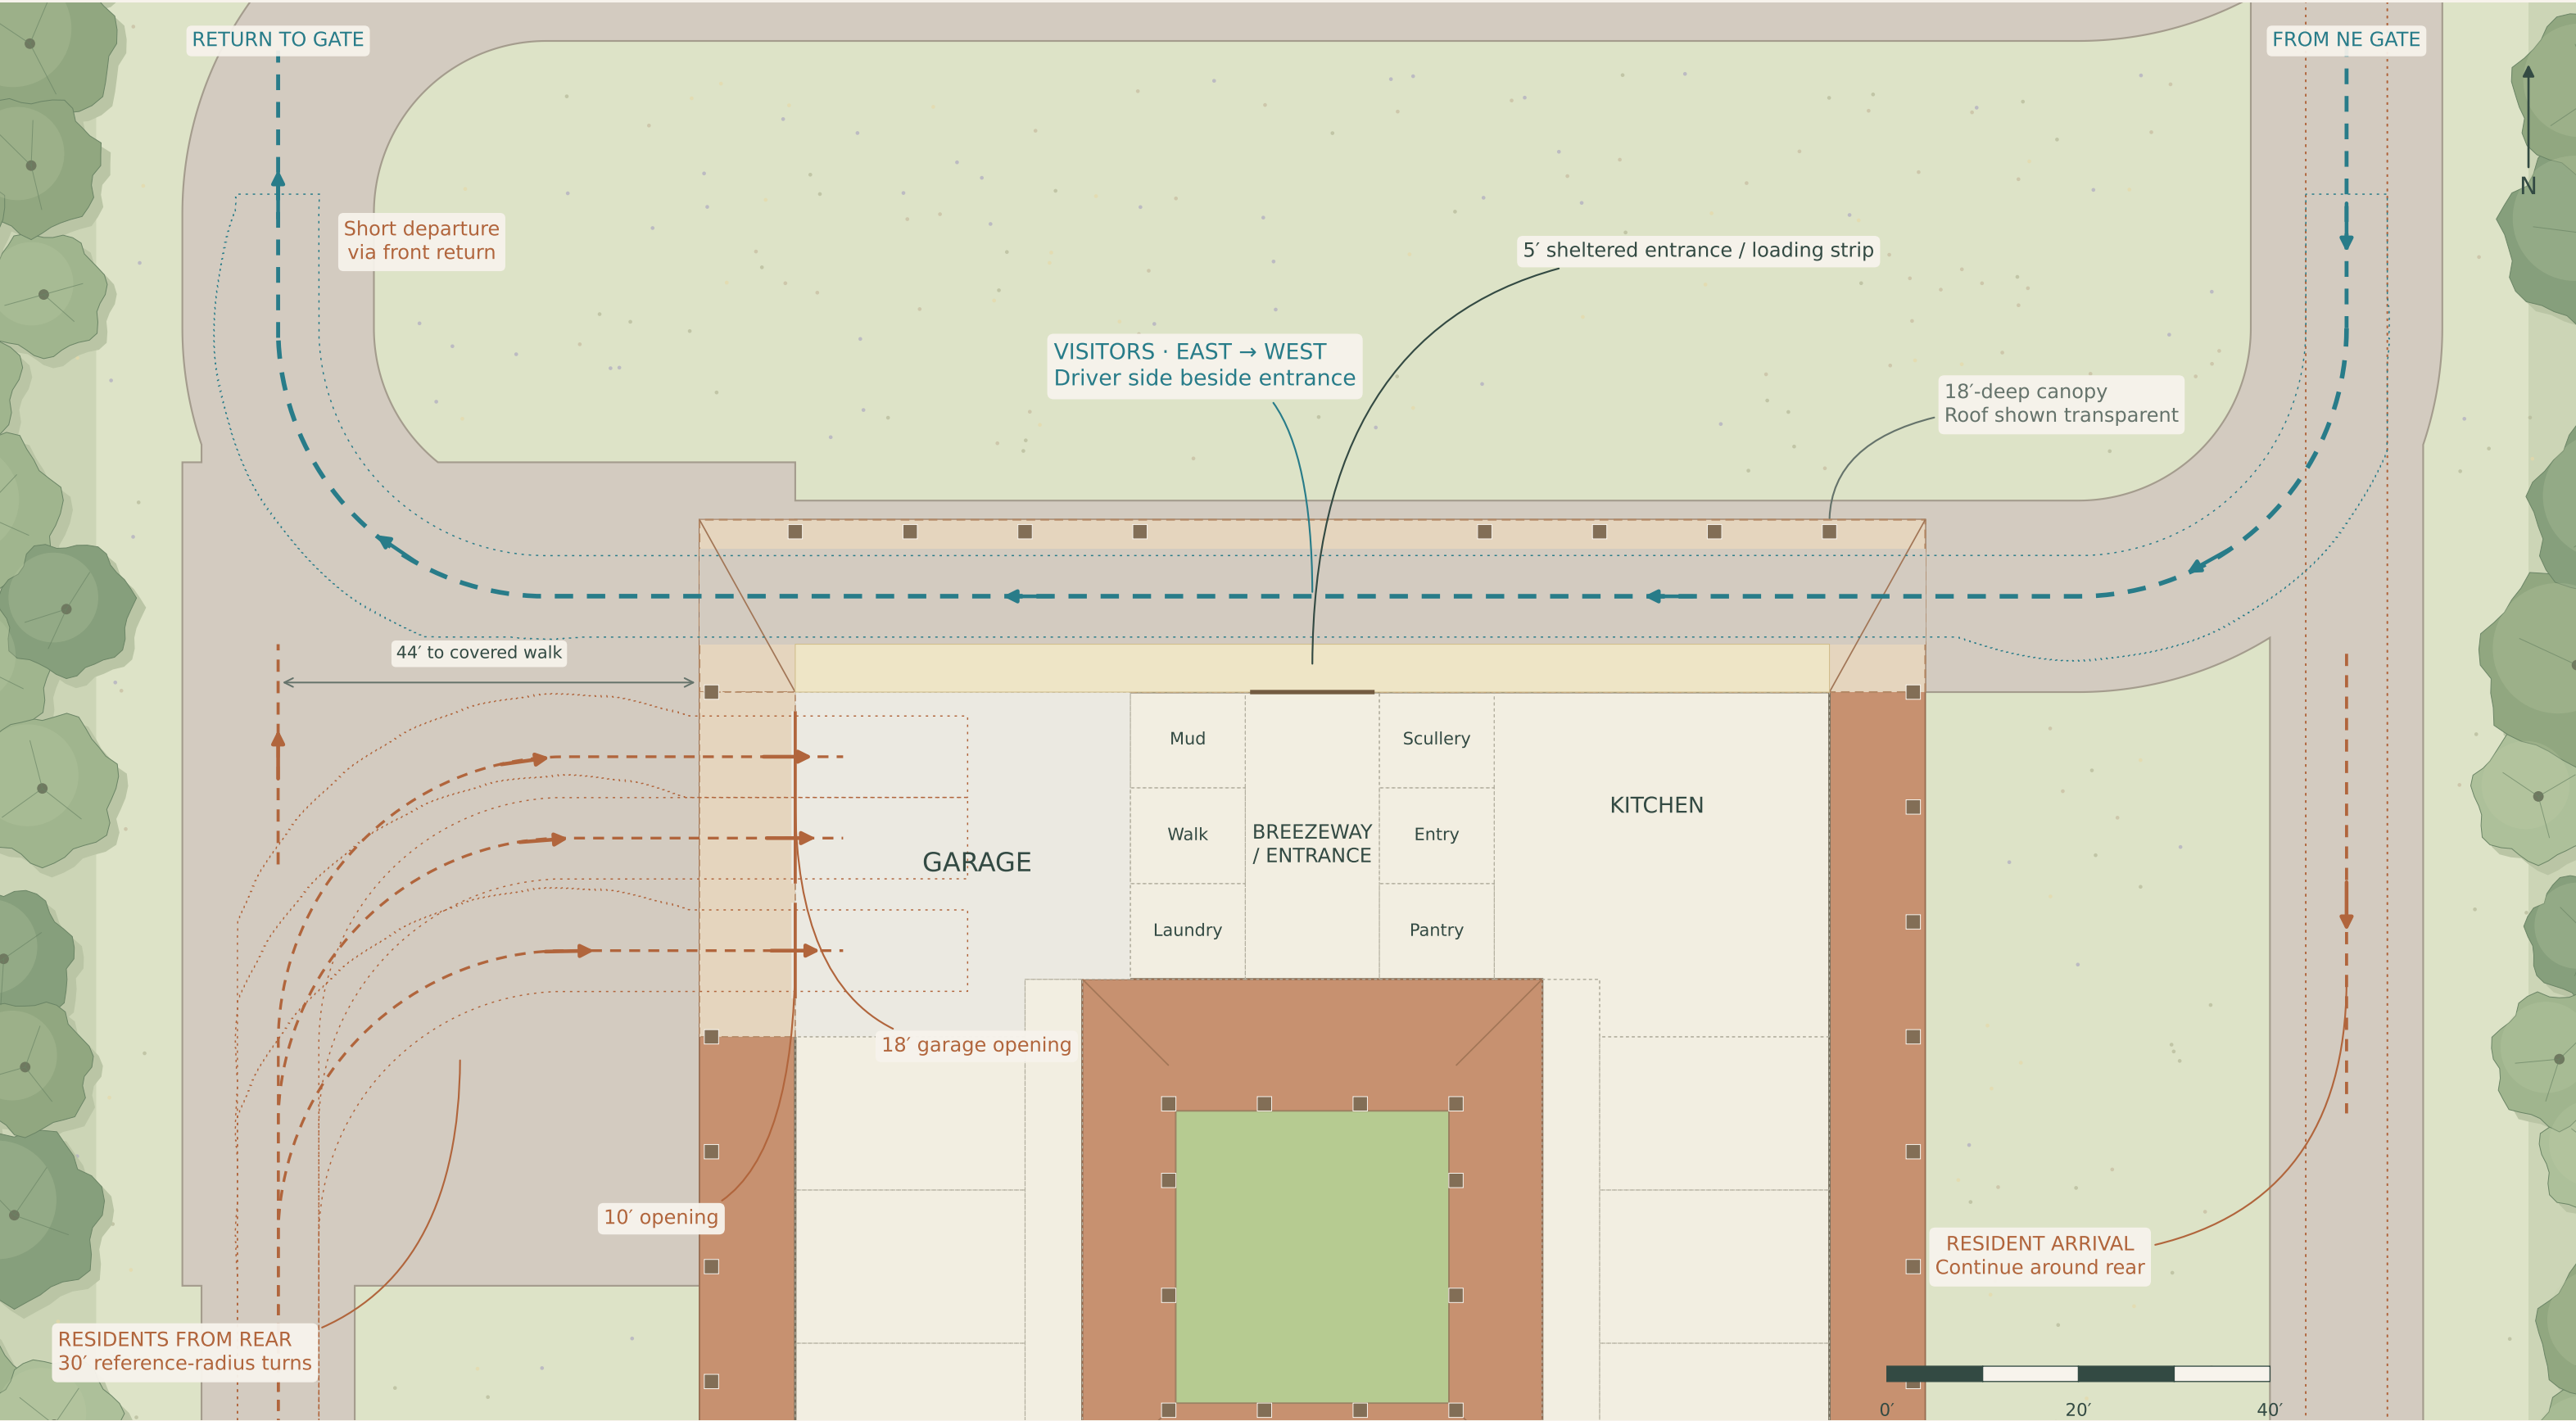

1 RESIDENT ARRIVAL

Arrive around the east and south sides, then turn right from the west drive into the garage. Depart north via the shorter meadow return.

2 COVERED DROP-OFF

Drive west with the driver beside the entrance. Passengers walk around the stopped car. Visitors continue north and east back to the same gate.

3 TURNING SPACE

Fine dashes show minivan/mirror envelopes. The apron extends south for arrival turns; reversing and simultaneous traffic remain to be detailed.